



RESTRICTED - ACCOUNTABLE

SERIAL N°

COMBAT LOADED TRANSPORT (APA-57)

BOOKLET
OF
GENERAL PLANS

NOTE
IF COPY OF THIS BOOKLET IS DESTROYED
OR CUSTODY CHANGED, THE YARD BY
WHOM ISSUED SHOULD BE SO NOTIFIED

COMBAT LOADED TRANSPORT

USMC HULL N° **U.S. NAVY HULL N°**

WEST COAST REGIONAL OFFICE • OAKLAND, CALIFORNIA

BUILT BY

CONSOLIDATED STEEL CORP., LTD.

WILMINGTON **CALIFORNIA**

P. L. JOSLYN **M. J. RYAN**

MARINE ENGINEERS **NAVAL ARCHITECTS**

SAN FRANCISCO **CALIFORNIA**

DESIGN **AGENTS**

DELINEATOR & TRACER **DATE 10/18 DEPT HO**


TRACER, B.S.F. **APPROVED DES AGT**

SUPERVISOR **APPROVED U.S.M.C.**

U.S. MARITIME COMM'N PLAN N°

BUREAU OF SHIPS PLAN N°

RESTRICTED ACCOUNTABLE

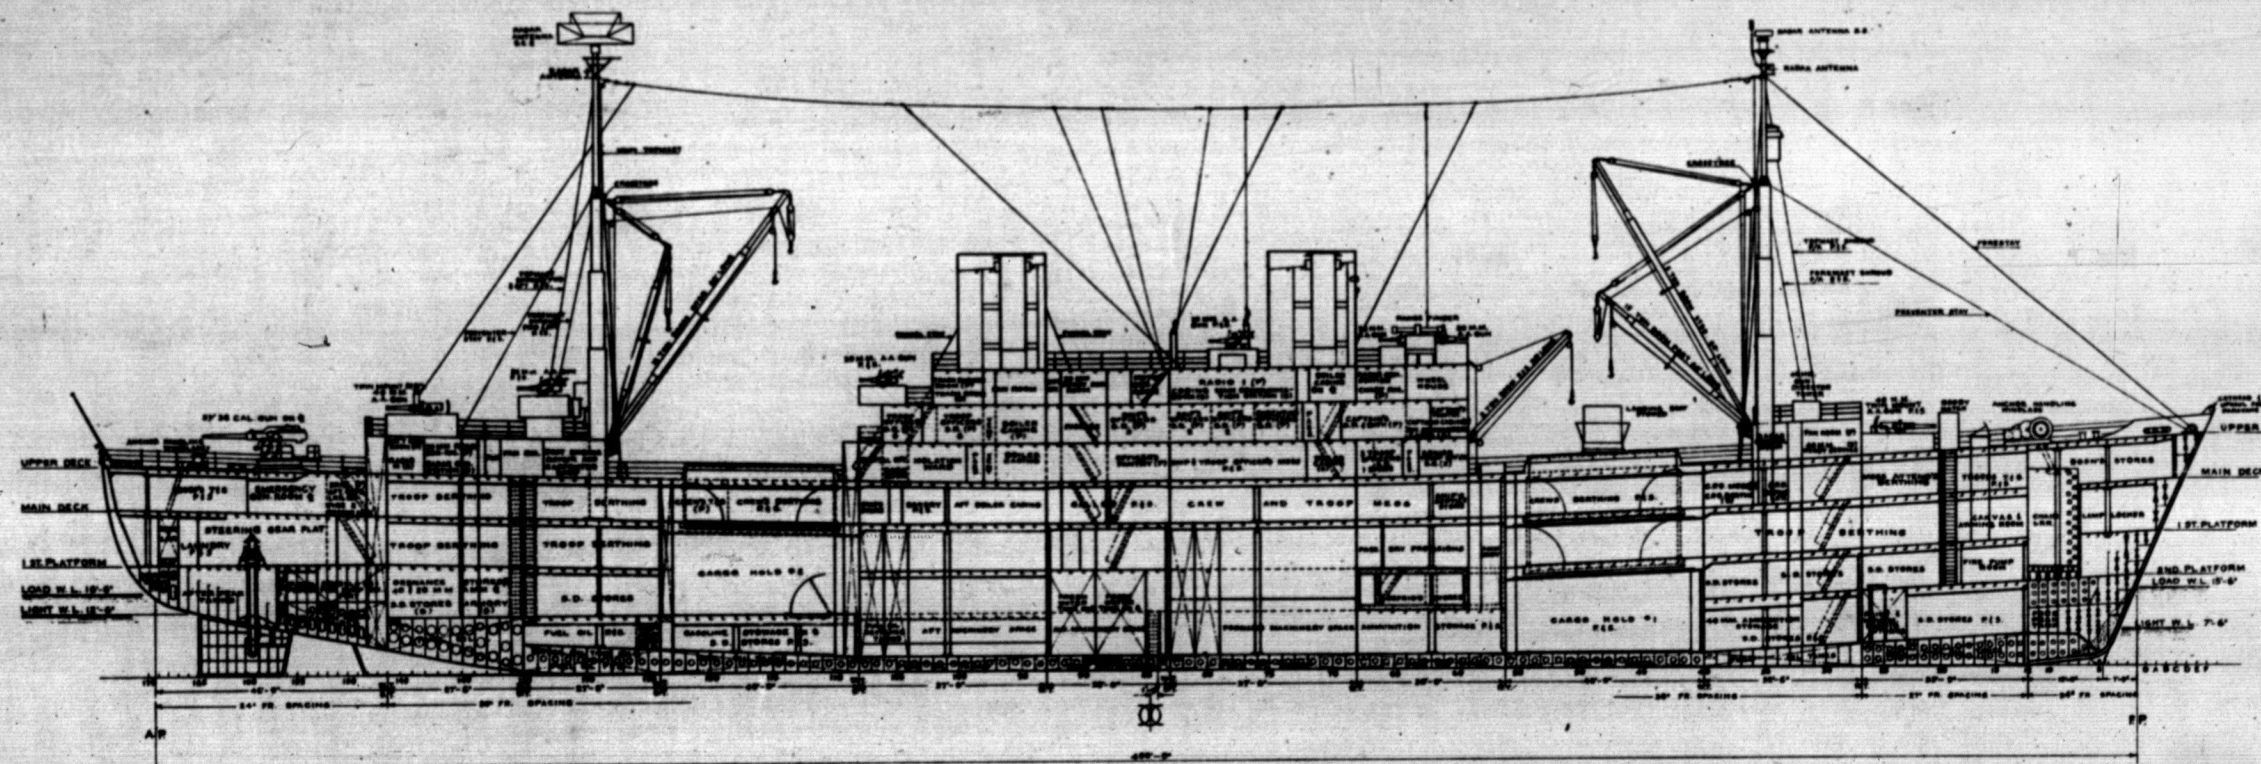

INBOARD PROFILE
BUREAU OF SHIPS PLAN NO. 5003-43
SHEET NO. 4 OF 13 SHEETS
SCALE 1/4" = 1'-0"

CONSOLIDATED STEEL CORP. LTD.
APPROVES FOR CONSTRUCTION
BY _____ DATE April 30, '45
CHARGE LABOR TO ITEM NO. _____
AND TO HULL NO. 740-751124
AND TO OPERATION PERFORMED _____

COMBAT LOADED TRANSPORT
U.S.MC HULL NOS 1870-1881 INCL. U.S. NAVY HULL NOS APA 77-88 INCL.
U.S. MARITIME COMMISSION
WEST COAST REGIONAL OFFICE, OAKLAND - CALIFORNIA
BUILT BY
CONSOLIDATED STEEL CORP., LTD
WILMINGTON - CALIFORNIA
C.S.C HULL NOS 740-751 INCL.

BOOKLET
GENERAL PLANS
SHEET 2 OF 5 SHEETS

DESIGN AGENTS
P. L. JOSLYN M. J. RYAN
MARINE ENGINEERS - NAVAL ARCHITECTS
SAN FRANCISCO - CALIFORNIA

PLAN № 5103-2

SCALE 1/4" = 1'-0" DATE DEC 11, 1968
DRAWN BY A. MANTO TRACED BY E.A.M.
SUPERVISOR *[Signature]* DEPT HEAD *[Signature]*
J. R. U.S.M.C.
APPROVED APPROVED
[Signature] BY

U.S.S. CRITTENDEN	U.S.S. FILLMORE
U.S.S. CULLMAN	U.S.S. GARRARD
U.S.S. DAWSON	U.S.S. GASCONADE
U.S.S. ELKHART	U.S.S. GENEVA
U.S.S. FALLON	U.S.S. NIAGARA
U.S.S. FERGUS	U.S.S. PRESIDIO

HULL PLAN

USMC. PLAN NO 1850-S

BU.SHIRS PLAN N9APA57-S0103-437008

RESTRICTED - ACCOUNTABLE

SERIAL N°

COMBAT LOADED TRANSPORT (APA-57)


BOOKLET OF GENERAL PLANS

NOTE
IF COPY OF THIS BOOKLET IS DESTROYED
OR CUSTODY CHANGED, THE YARD BY
WHICH ISSUED SHOULD BE SO NOTIFIED

NUMBER & ORDER OF PLANS	
1.	COVER & TITLE PAGE
2.	DIMENSIONS & DATA
3.	OUTBOARD PROFILE
4.	INBOARD PROFILE
5.	TOP OF HOUSE & NAV. BRIDGE
6.	SUPERSTRUCTURE DECK
7.	UPPER DECK
8.	MAIN DECK
9.	FIRST PLATFORM
10.	SECOND PLATFORM
11.	HOLD
12.	INNER BOTTOM
13.	TRANSVERSE SECTIONS
14.	

COMBAT LOADED TRANSPORT
USMC HULL N° U.S. NAVY HULL N°
U.S. MARITIME COMMISSION
WEST COAST REGIONAL OFFICE, OAKLAND - CALIFORNIA
BUILT BY
CONSOLIDATED STEEL CORP., LTD.
WILMINGTON - CALIFORNIA
P. L. JOSLYN M. J. RYAN
MARINE ENGINEERS - NAVAL ARCHITECTS
SAN FRANCISCO - CALIFORNIA
DESIGN AGENTS
DELINEATOR A. MOTT DATE 1/11/45 DEPT. HD. 1/11/45
TRACER J. A. S. APPROVED DES. AGT. J. A. S.
SUPERVISOR J. A. S. APPROVED U.S.M.C.
U.S. MARITIME COMM'N PLAN N°
BUREAU OF SHIPS PLAN N°

RESTRICTED ACCOUNTABLE

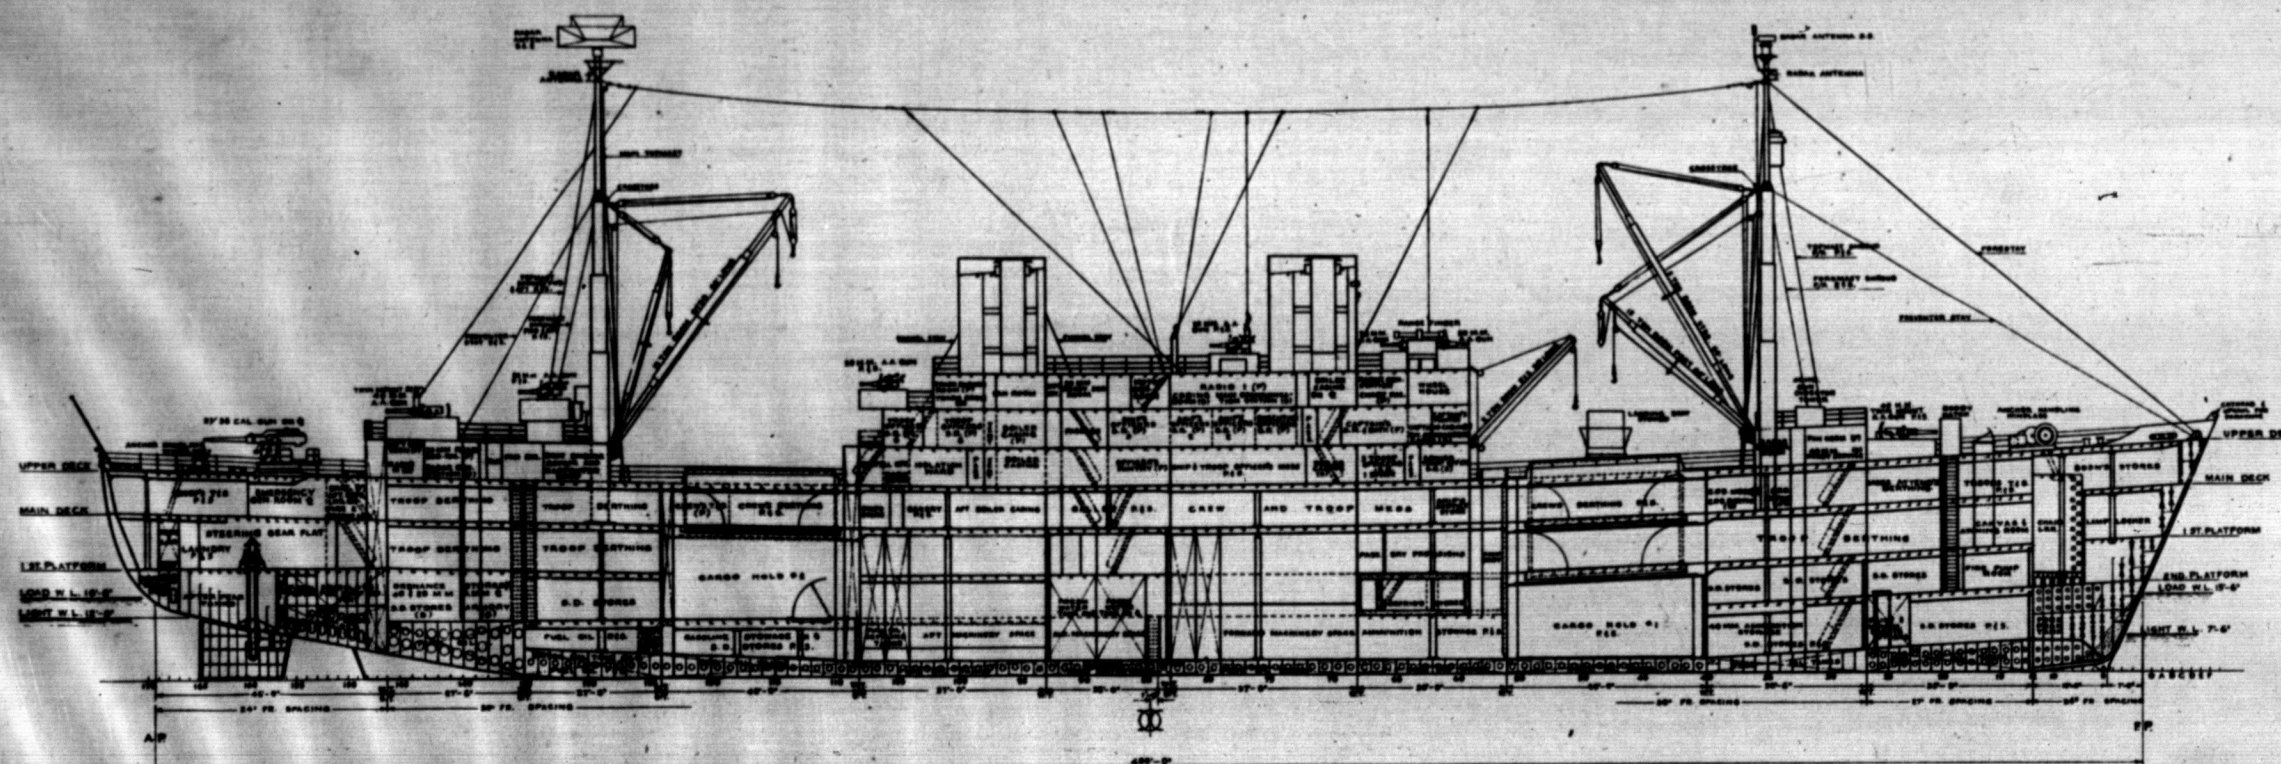

INBOARD PROFILE
BUREAU OF SHIPS PLAN 1850-5
SHEET NO. 4 OF 13 SHEETS
SCALE 1/4" = 1'-0"

CONSOLIDATED STEEL CORP., LTD.
APPROVED FOR CONSTRUCTION
BY DATE APR. 30, '45
CHARGE LABOR TO ITEM NO.
AND TO HULL NO. 740-751 INCL.
AND TO OPERATION PERFORMED

COMBAT LOADED TRANSPORT
USMC HULL NOS. 1870-1881 INCL. U.S. NAVY HULL NOS. APA 77-88 INCL.
U.S. MARITIME COMMISSION
WEST COAST REGIONAL OFFICE, OAKLAND - CALIFORNIA
BUILT BY
CONSOLIDATED STEEL CORP., LTD.
WILMINGTON - CALIFORNIA
C.S.C. HULL NOS. 740-751 INCL.

BOOKLET GENERAL PLANS SHEET 2 OF 5 SHEETS

DESIGN AGENTS
P. L. JOSLYN M. J. RYAN
MARINE ENGINEERS - NAVAL ARCHITECTS
SAN FRANCISCO - CALIFORNIA

PLAN N° 5103-2

SCALE 1/4" = 1'-0" DATE DEC. 11, 44
DRAWN BY J. A. S. TRACED BY J. A. S.
SUPERVISOR J. A. S. DEPT. HEAD J. A. S.
BY J. A. S. APPROVED U.S.M.C.
BY J. A. S. APPROVED

U.S.S. CRITTENDEN	U.S.S. FILLMORE
U.S.S. CULLMAN	U.S.S. GARRARD
U.S.S. DAWSON	U.S.S. GASCONADE
U.S.S. ELKHART	U.S.S. GENEVA
U.S.S. FALLON	U.S.S. NIAGARA
U.S.S. FERGUS	U.S.S. PRESIDIO

HULL PLAN
USMC. PLAN N° 1850-5
BU. SHIPS PLAN N° APA57-5103-437006


LENGTH OVERALL	454'-0"
LENGTH ON LOAD WATER LINE	400'-0"
BREADTH MOLDED	58'-0"
DEPTH MOLDED TO UPPER DECK	51'-0"
DISPLACEMENT AT 10% DRAFT	6740 TONS
DRAFT FULL LOAD	15'-4"
CARGO CAPACITY APPROX.	71000 CUB.

SHIPS OFFICERS _____
ENLISTED PERSONNEL CBO _____
ENLISTED PERSONNEL CASW _____
MARINE OFFICERS _____
MARINE _____

NO	SIZE AND TYPE	CAPACITY	
		EACH	TOTAL
18	36' LAUNCHING BOAT	50	750
	LIFE FLOATS		
	TOTAL ACCOMMODATIONS		

[illegible][illegible]

RESTRICTED ACCOUNTABLE

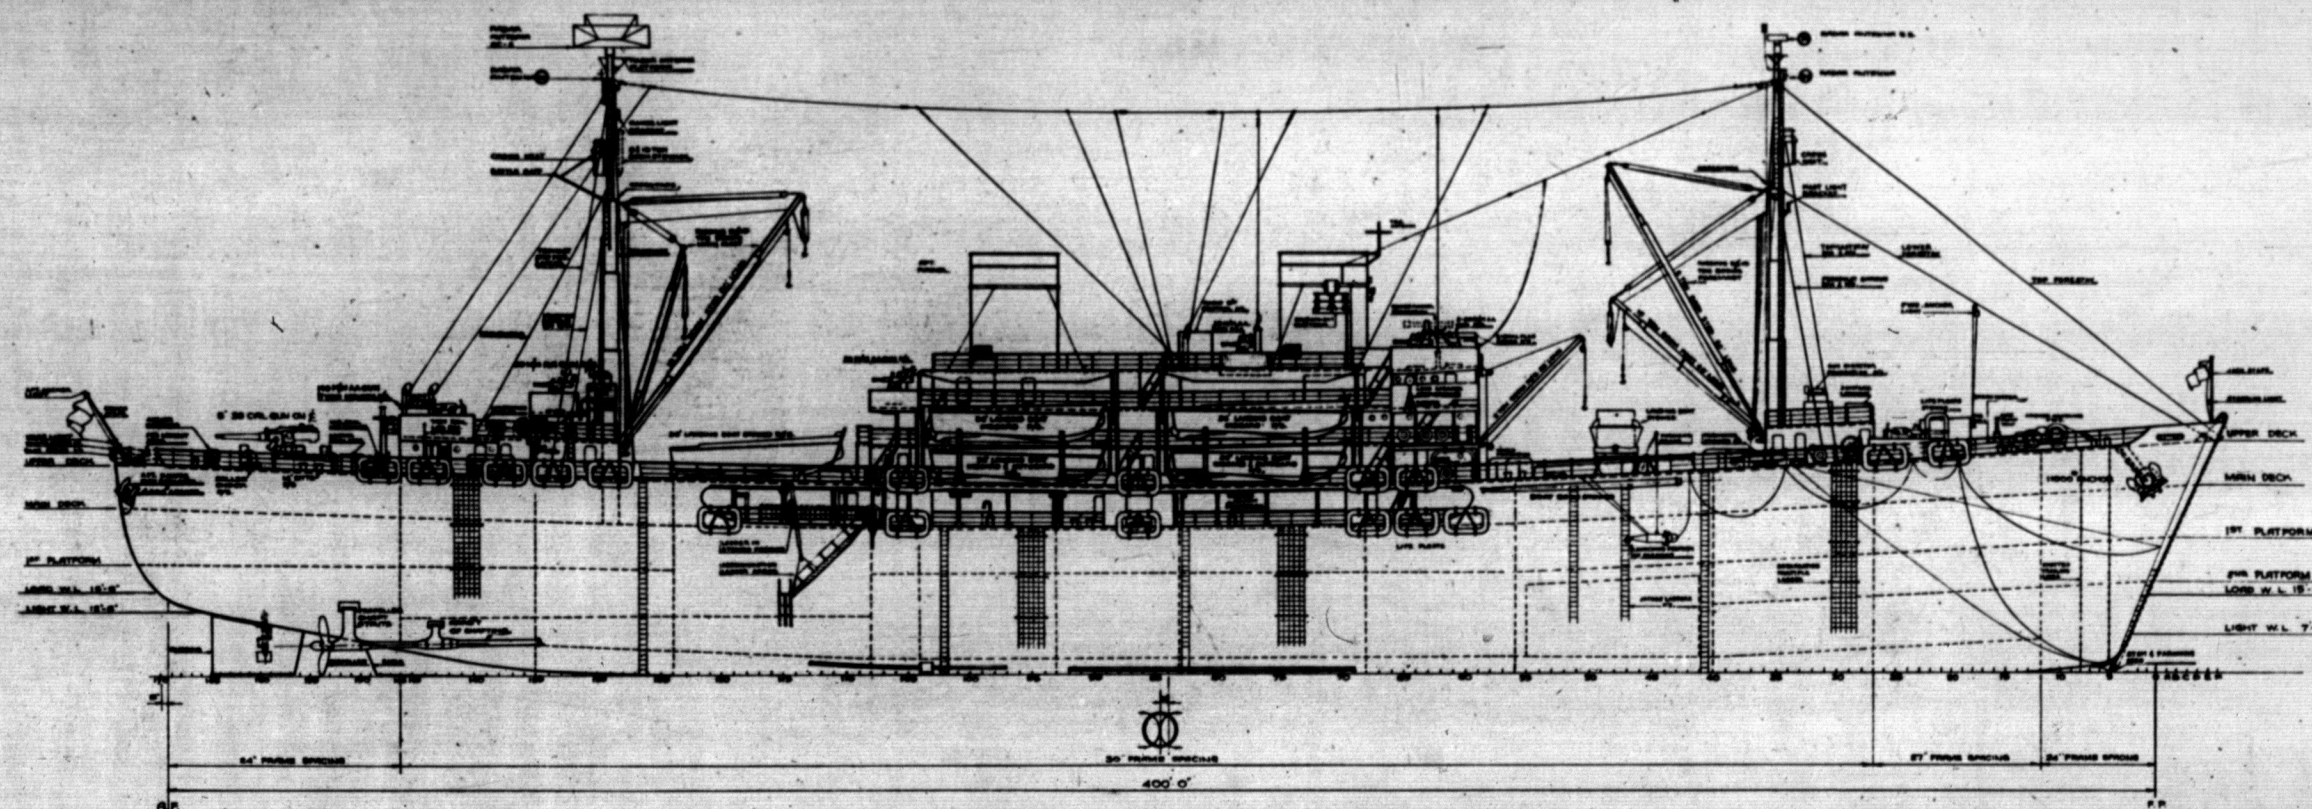

OUTBOARD PROFILE
BUREAU OF SHIP PLANS NO. 104-17-0000
SHEET NO. 3 OF 13 SHEETS
SCALE 1/8" = 1'-0"

CONSOLIDATED STEEL CORP. LTD.
APPROVED FOR CONSTRUCTION
BY _____ DATE APRIL 30, '64
CHARGE LABOR TO ITEM NO _____
AND TO HALL NO. 740-751 INCL _____
AND TO OPERATION PERFORMED _____

COMBAT LOADED TRANSPORT
U.S.MC HULL NOS 1870-1881 INCL. U.S. NAVY HULL NOS APA 77-88 INCL.
U.S. MARITIME COMMISSION
WEST COAST REGIONAL OFFICE OAKLAND, CALIFORNIA
BUILT BY
CONSOLIDATED STEEL CORP. LTD.
WILMINGTON, CALIFORNIA
C.S.C. HULL NOS 740-751 INCL.

SHEET 1 OF 5 SHEETS

DESIGN AGENTS
P. L. JOSLYN M. J. RYAN
MARINE ENGINEERS NAVAL ARCHITECTS
SAN FRANCISCO, CALIFORNIA

PLAN № S103-2

SCALE 1/4" = 1'-0" DATE Dec. 14, 1948
DRAWN BY A. MANTS TRACED BY J. H. Moulden
SUPERVISOR J. R. DEPT. HEAD D. M. Morgan
J. R. U. S. M. C.
APPROVED APPROVED
BY J. R. BY

U.S.S. CRITTENDEN	U.S.S. FILLMORE
U.S.S. CULLMAN	U.S.S. GARRARD
U.S.S. DAWSON	U.S.S. GASCONADE
U.S.S. ELKHART	U.S.S. GENEVA
U.S.S. FALLON	U.S.S. NIAGARA
U.S.S. FERGUS	U.S.S. PRESIDIO


HULL PLAN

U.S.M.C. PLAN NO. 1850-S


BU. SHIPS PLAN NO. APA57-50103-437008




FR 135
LOOKING FWD.

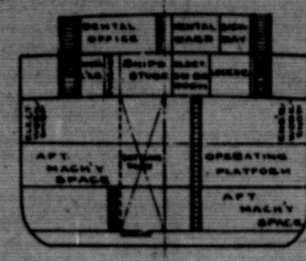


SECTION FR 108
LOOKING FWD.

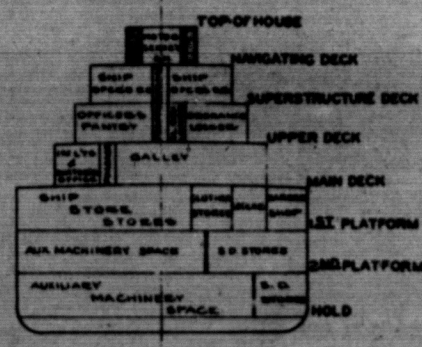

MID. SECTION
LOOKING FWD.

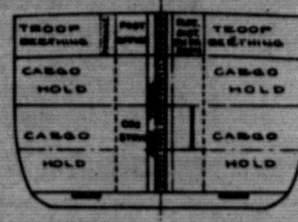



SECTION FR 56
LOOKING FWD.

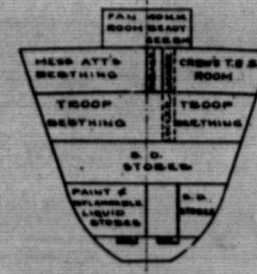

SECTION FR 27
LOOKING FWD.


RESTRICTED ACCOUNTABLE

TRANSVERSE SECTIONS
BU SHIPS PLAN NO. APA-57-50103-43200
SHEET NO. 15 OF 15 SHEETS
SCALE 1/16" = 1'-0"

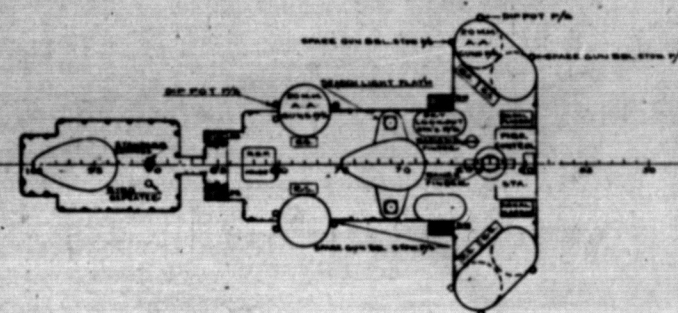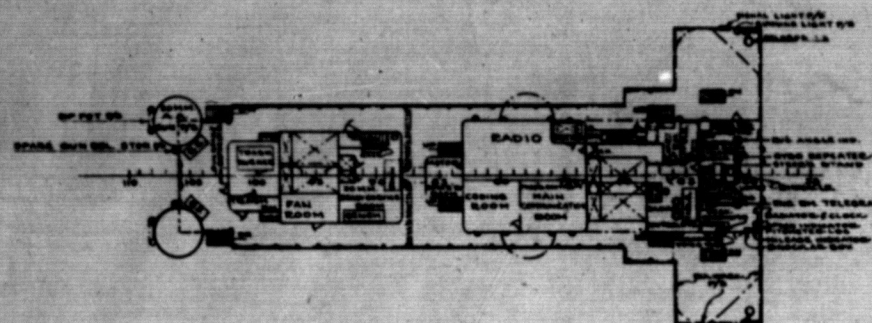

TOP OF HOUSE AND
NAVIGATING DECK
BU SHIPS PLAN NO. APA-57-50103-43200
SHEET NO. 15 OF 15 SHEETS
SCALE 1/16" = 1'-0"

RESTRICTED ACCOUNTABLE

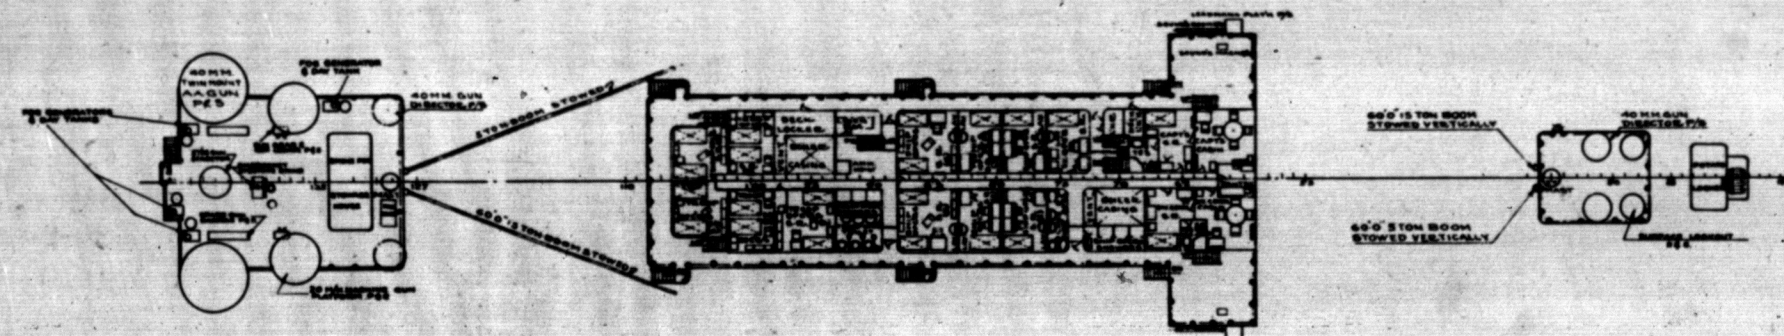

SUPERSTRUCTURE DECK
BU SHIPS PLAN NO. APA-57-50103-43200
SHEET NO. 6 OF 6 SHEETS
SCALE 1/16" = 1'-0"

CONSOLIDATED STEEL CORP. LTD.
APPROVED FOR CONSTRUCTION
BY: DATE: April 30, 45
CHANGE LABOR TO ITEM NO.
AND TO HULL NO. 740-751 INCL.
AND TO OPERATION PERFORMED

COMBAT LOADED TRANSPORT
U.S.M.C. HULL NOS 1870-1881 INCL. U.S. NAVY HULL NOS APA 77-88 INCL.
WEST COAST REGIONAL OFFICE, OAKLAND CALIFORNIA
BUILT BY
CONSOLIDATED STEEL CORP. LTD.
WILMINGTON CALIFORNIA
C.S.C. HULL NOS 740-751 INCL.

BOOKLET GENERAL PLANS

SHEET 3 OF 4 SHEETS

DESIGN AGENTS
P.L. JOSLYN M.J. RYAN
MARINE ENGINEERS NAVAL ARCHITECTS
SAN FRANCISCO CALIFORNIA

PLAN NO. 5103-2


SCALE 1/8" = 1'-0" DATE DEC. 11, 1945
DRAWN BY A.R.H. TRACED BY A.R.H.
SUPERVISOR J & R DEPT. HEAD OFFICE
BY: APPROVED BY:

U.S.S. CRITTENDEN	U.S.S. FILLMORE
U.S.S. CULLMAN	U.S.S. GARRARD
U.S.S. DAWSON	U.S.S. GASCONADE
U.S.S. ELKHART	U.S.S. GENEVA
U.S.S. FALLON	U.S.S. NIAGARA
U.S.S. FERGUS	U.S.S. PRESIDIO

HULL PLAN
U.S.M.C. PLAN NO. 1850-S
BU SHIPS PLAN NO. APA-57-50103-43200


51-3-1D

S 1 - 3 - 1 D

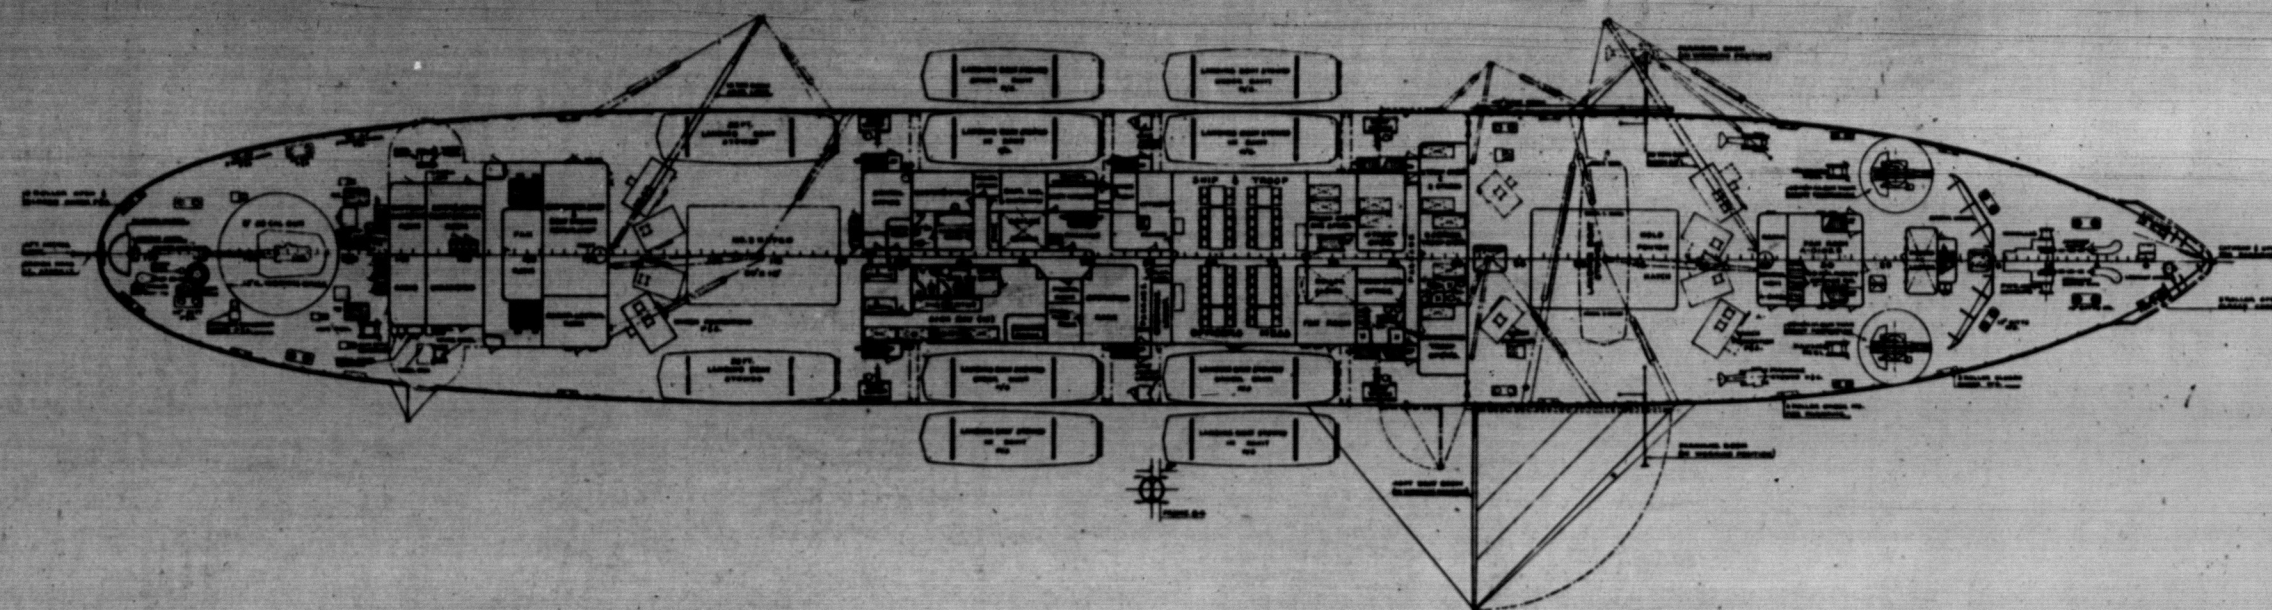


RESTRICTED ACCOUNTABLE

UPPER DECK
BU SHIPS PLAN NO. APA-57-50103-437008
SHEET NO. 7 OF 13 SHEETS
SCALE 1/4" = 1'-0"

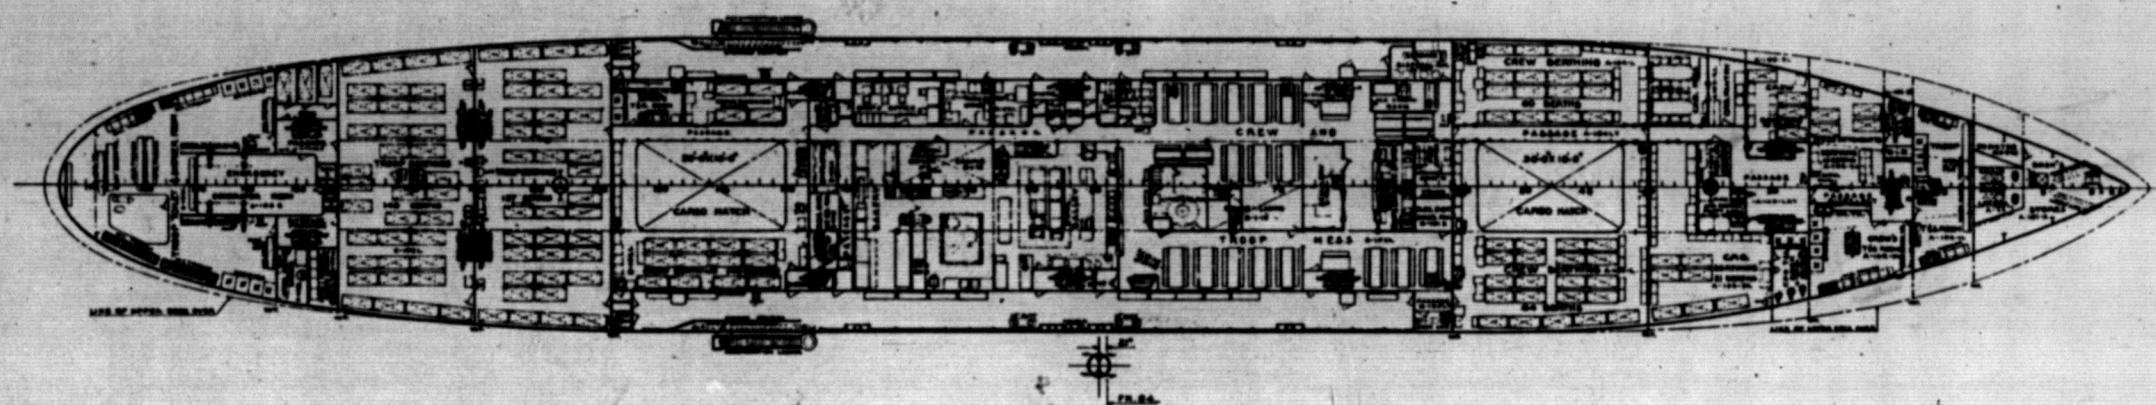

RESTRICTED ACCOUNTABLE

MAIN DECK
BU SHIPS PLAN NO. APA-57-50103-437008
SHEET NO. 8 OF 13 SHEETS
SCALE 1/4" = 1'-0"

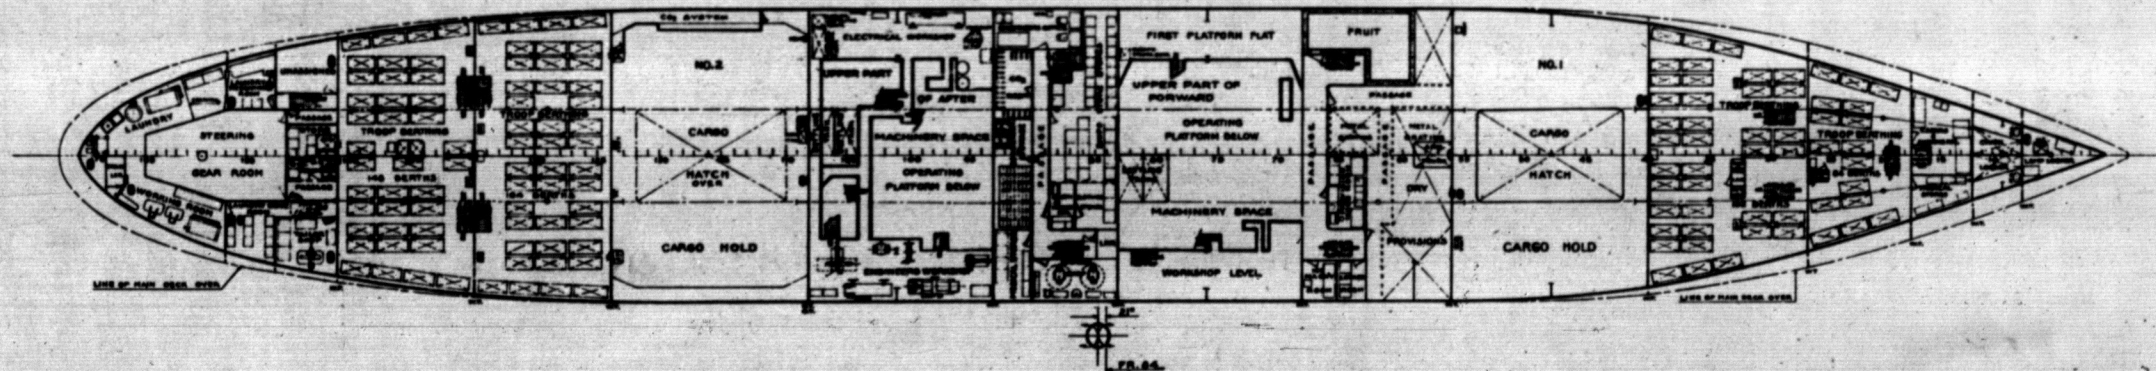

RESTRICTED ACCOUNTABLE

FIRST PLATFORM
BU SHIPS PLAN NO. APA-57-50103-437008
SHEET NO. 9 OF 13 SHEETS
SCALE 1/4" = 1'-0"

CONSOLIDATED STEEL CORP. LTD.
APPROVED FOR CONSTRUCTION
BY DATE APR 30 '55
CHANGE LABOR TO ITEM NO.
AND TO HULL NO. 740-751 LBS.
AND TO OPERATION PERFORMED

COMBAT LOADED TRANSPORT
USMC HULL NOS 1870-1885 INCL. U.S. NAVY HULL NOS APA 77-86 INCL.
U.S. MARITIME COM. COMMISSION
WEST COAST REGIONAL OFFICE OAKLAND, CALIFORNIA
BUILT BY
CONSOLIDATED STEEL CORP. LTD.
WILMINGTON, CALIFORNIA
C.S.C. HULL NOS 740-751 INCL.

BOOKLET GENERAL PLANS

SHEET 4 OF 5 SHEETS

DESIGN AGENTS
P.L. JOSLYN M.J. RYAN
MARINE ENGINEERS NAVAL ARCHITECTS
SAN FRANCISCO, CALIFORNIA


PLAN NO. S103-2

SCALE 1/4" = 1'-0" DATE DEC 14, 1953
DRAWN BY A. FENNER TRACES BY A. FENNER
SUPERVISOR J.E. DEPT. HEAD U.S.M.C.
BY J.E. APPROVED BY

U.S.S. CRITTENDEN	U.S.S. FILLMORE
U.S.S. CULLMAN	U.S.S. GARRARD
U.S.S. DAWSON	U.S.S. GASCONADE
U.S.S. ELKHART	U.S.S. GENEVA
U.S.S. FALLON	U.S.S. NIAGARA
U.S.S. FERGUS	U.S.S. PRESIDIO


HULL PLAN
U.S.M.C. PLAN NO. 1850-5
BU SHIPS PLAN NO. APA-57-50103-437008

S 1 - 3 - 1 D SH 4

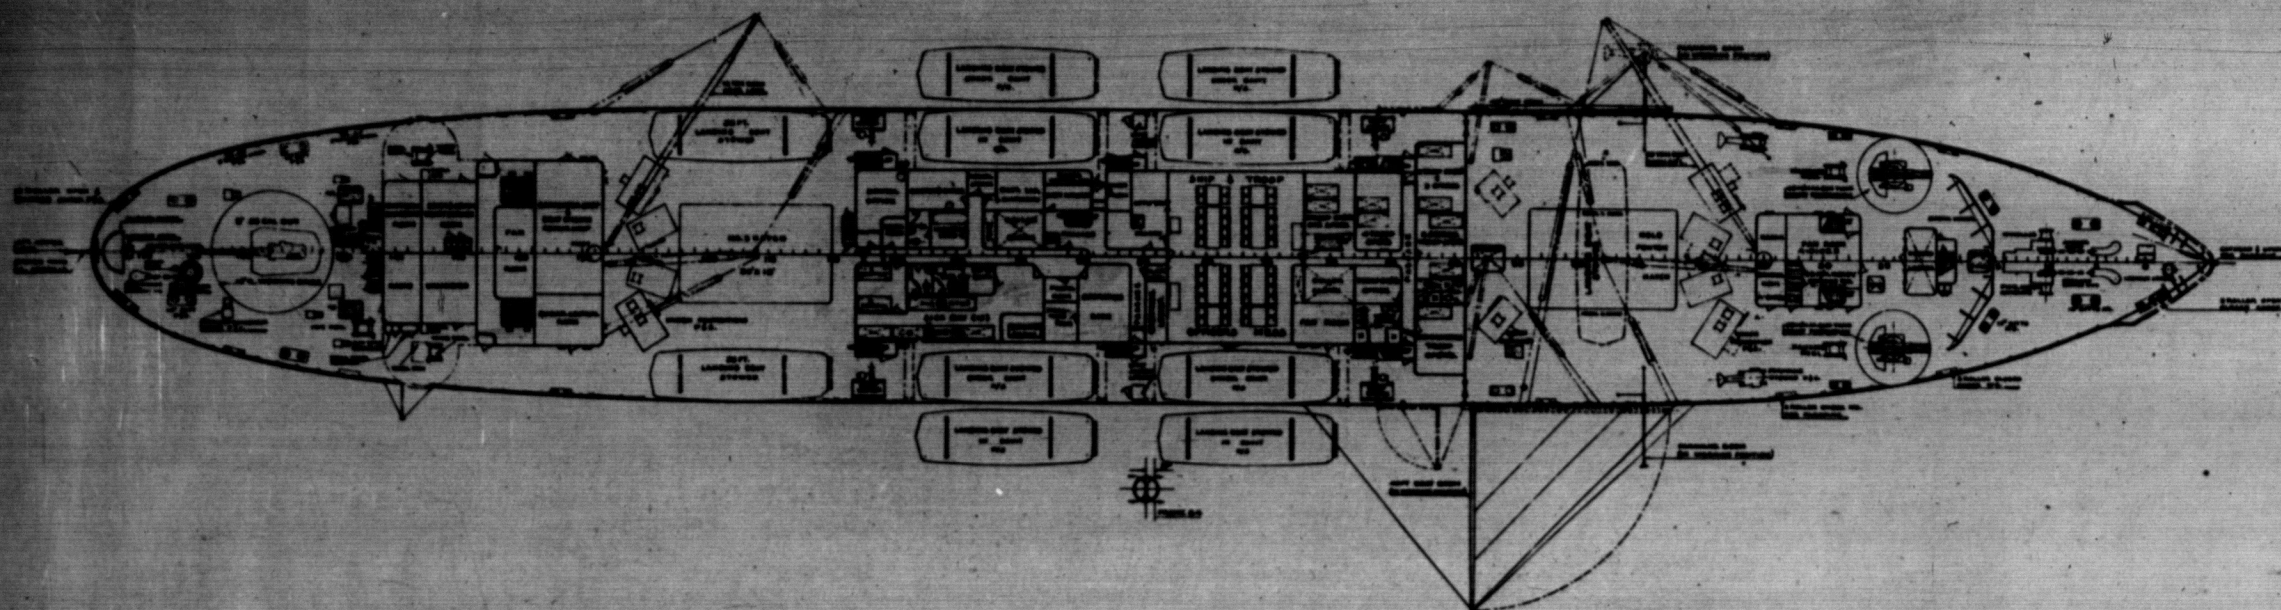


RESTRICTED ACCOUNTABLE

UPPER DECK
BU SHIPS PLAN NO. APA-57-50103-437008
SHEET NO 7 OF 13 SHEETS
SCALE 1/8" = 1'-0"

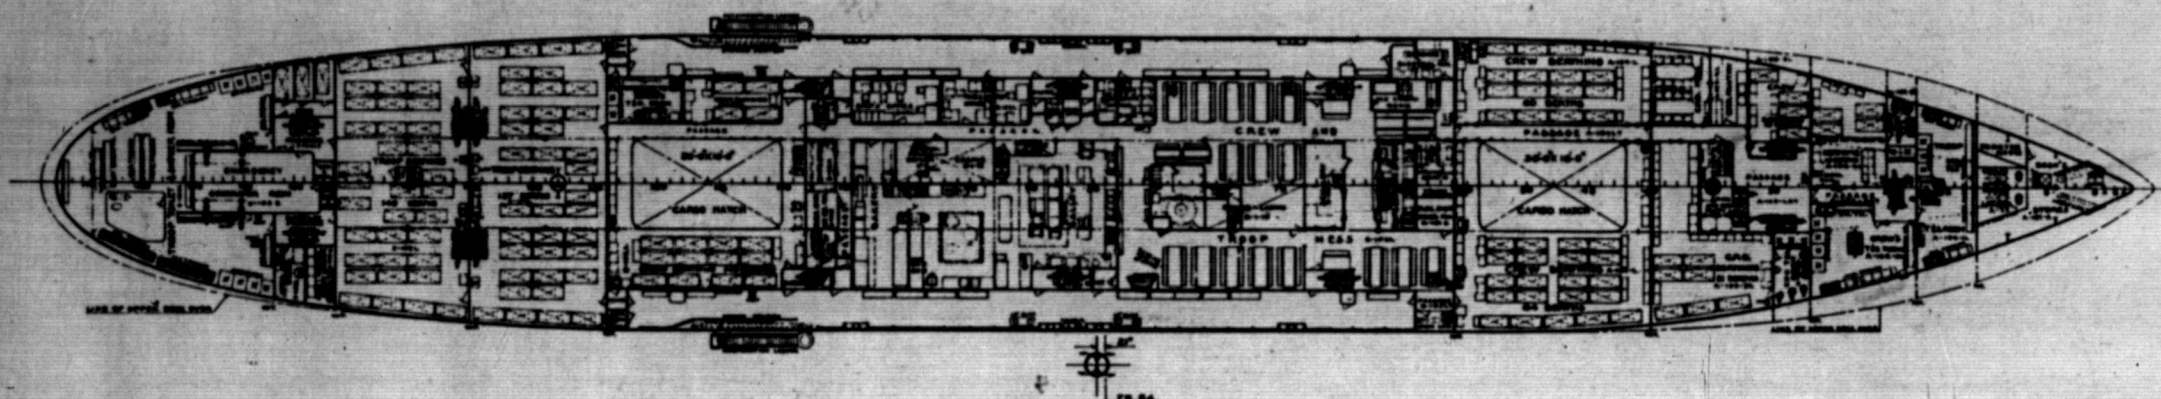

RESTRICTED ACCOUNTABLE

MAIN DECK
BU SHIPS PLAN NO. APA-57-50103-437008
SHEET NO 8 OF 13 SHEETS
SCALE 1/8" = 1'-0"

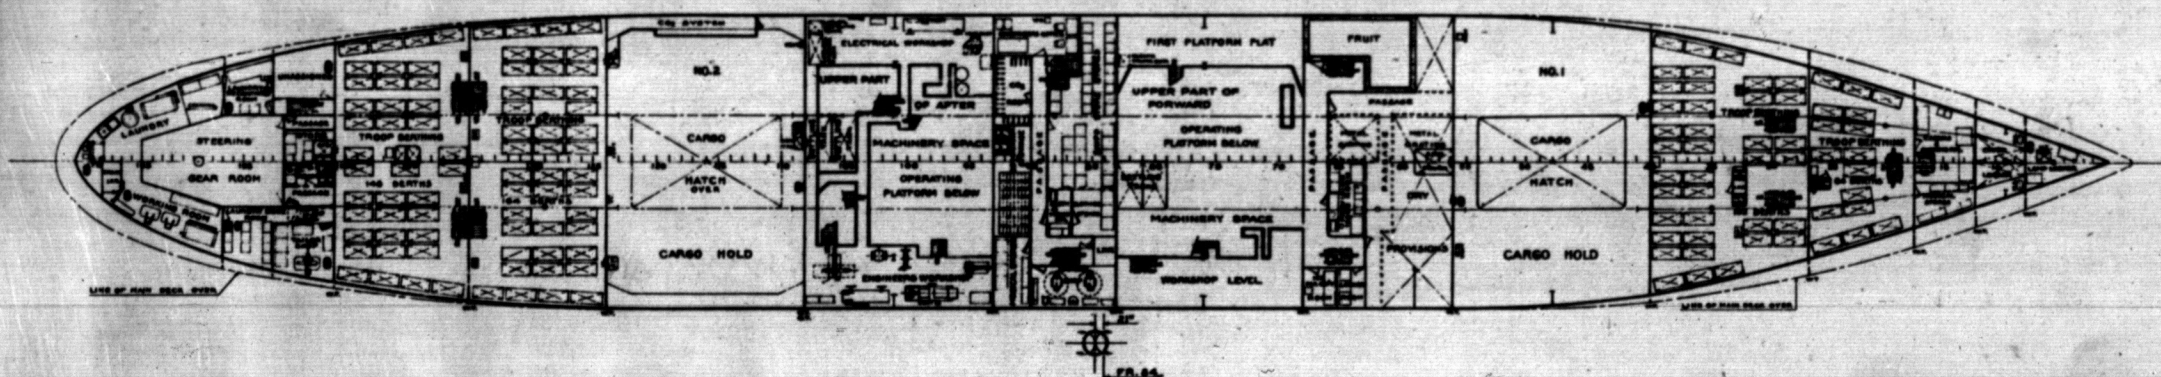

RESTRICTED ACCOUNTABLE

FIRST PLATFORM
BU SHIPS PLAN NO. APA-57-50103-437008
SHEET NO 9 OF 13 SHEETS
SCALE 1/8" = 1'-0"

CONSOLIDATED STEEL CORP. LTD.
APPROVED FOR CONSTRUCTION
BY DATE APR. 30, '45
CHARGE LABOR TO ITEM NO.
AND TO HULL NO. 740-751 INCL.
AND TO OPERATION PERFORMED

COMBAT LOADED TRANSPORT
USMC HULL NOS 1870-1884 INCL. U.S. NAVY HULL NOS. APA 77-88 INCL.
U.S. NAUTIC COMMISSION
WEST COAST REGIONAL OFFICE, OAKLAND, CALIFORNIA
BUILT BY
CONSOLIDATED STEEL CORP. LTD.
WILMINGTON, CALIFORNIA
C.S.C. HULL NOS. 740-751 INCL.

BOOKLET GENERAL PLANS

SHEET 4 OF 5 SHEETS

DESIGN AGENTS
P. L. JOSLYN M. J. RYAN
MARINE ENGINEERS MARAL ARCHITECTS
SAN FRANCISCO, CALIFORNIA

PLAN NO 5103-2

SCALE 1/8" = 1'-0" DATE DEC. 11, 1944
DRAWN BY D. J. RYAN TRACED BY D. J. RYAN
SUPERVISOR DEPT. HEAD. U.S. M.C.
U.S. M.C. APPROVED BY

U.S.S. CRITTENDEN	U.S.S. FILLMORE
U.S.S. CULLMAN	U.S.S. GARRARD
U.S.S. DAWSON	U.S.S. GASCONADE
U.S.S. ELKHART	U.S.S. GENEVA
U.S.S. FALLON	U.S.S. NIAGARA
U.S.S. FERGUS	U.S.S. PRESIDIO


HULL PLAN

U.S.M.C. PLAN NO 1850-5

BU SHIPS PLAN NO APA-57-50103-437008


S 1 - 3 - 1 D

RESTRICTED ACCOUNTABLE

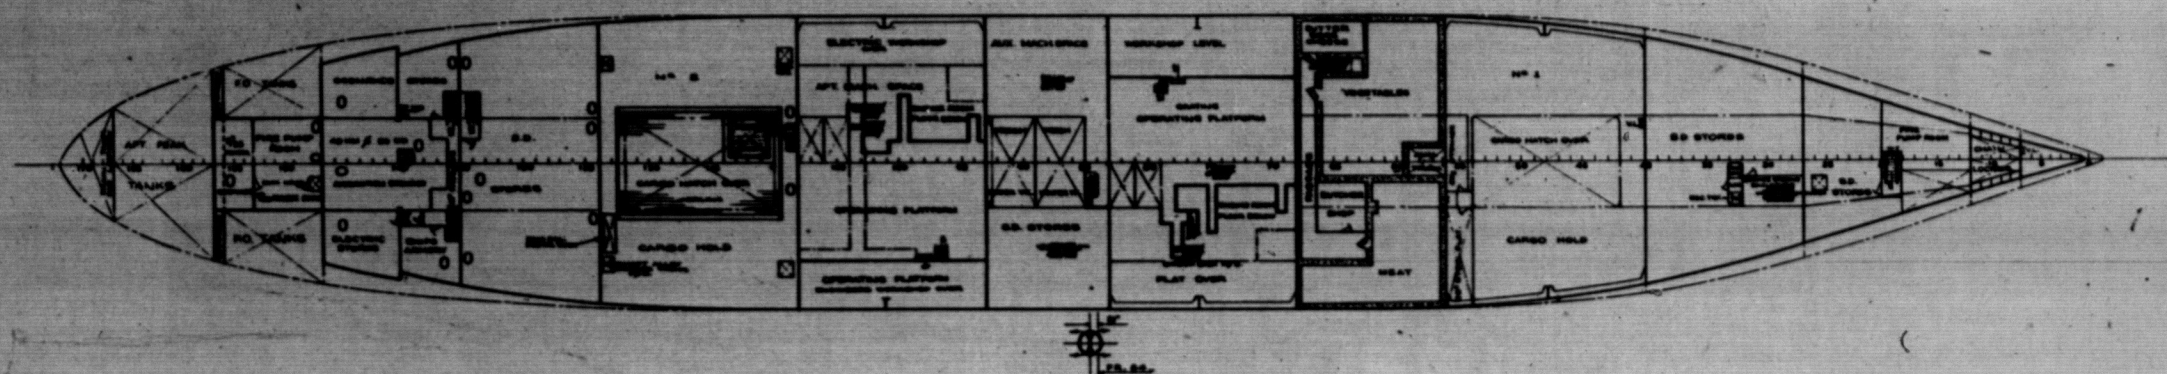


2ND PLATFORM
BU SHIPS PLAN N°APA-57-50103-437008
SHEET N°12 OF 13 SHEETS
SCALE 1/4" = 1'-0"

RESTRICTED ACCOUNTABLE

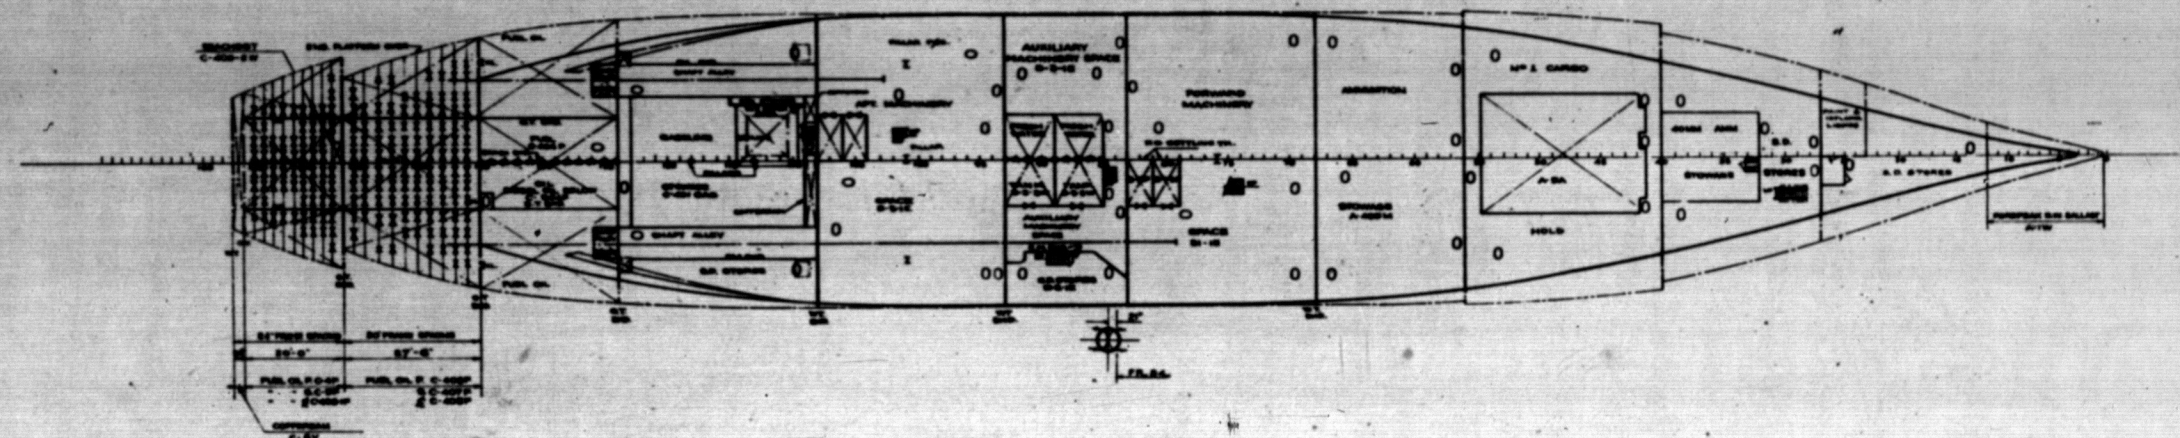

HOLD
BU SHIPS PLAN N°APA-57-50103-437008
SHEET N°11 OF 13 SHEETS
SCALE 1/4" = 1'-0"

RESTRICTED ACCOUNTABLE

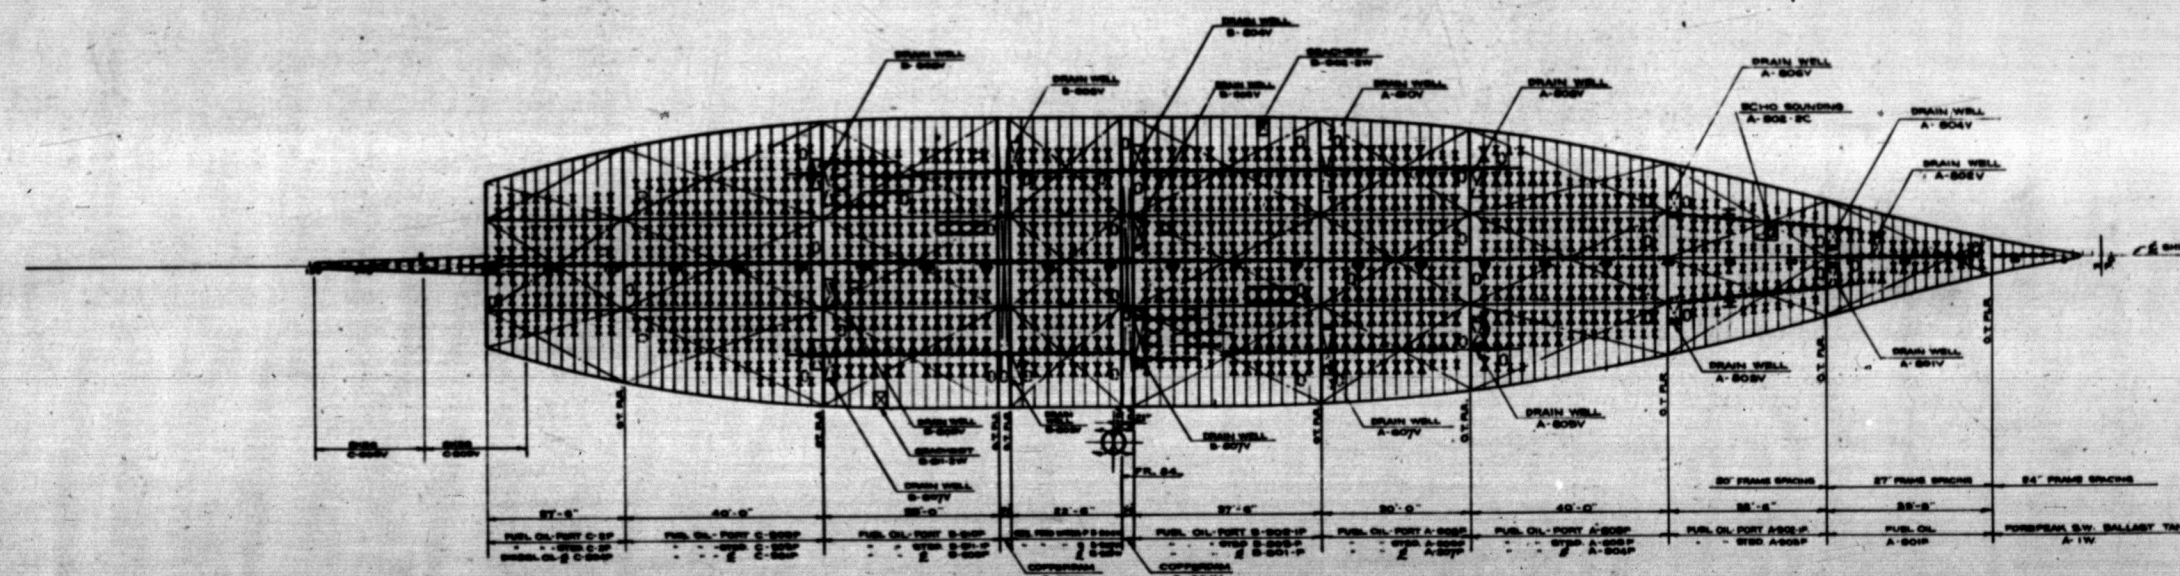

INNER BOTTOM
BU SHIPS PLAN N°APA-57-50103-437008
SHEET N°10 OF 13 SHEETS
SCALE 1/4" = 1'-0"

CONSOLIDATED STEEL CORP. LTD.
APPROVED FOR CONSTRUCTION
BY: _____ DATE: **APRIL 30 1955**
CHARGE LABOR TO ITEM NO. _____
AND TO HULL NO. **740-751 INCL.**
AND TO OPERATION PERFORMED

COMBAT LOADED TRANSPORT
USMC HULL NOS 1870-1881 INCL. U.S. NAVY HULL NOS APA 77-88 INCL.
U.S. MARITIME COMMAND
WEST COAST REGIONAL OFFICE, OAKLAND, CALIFORNIA
BUILT BY
CONSOLIDATED STEEL CORP. LTD.
WILMINGTON, CALIFORNIA
CSC HULL NOS 740-751 INCL.

BOOKLET GENERAL PLANS

SHEET 5 OF 5 SHEETS

DESIGN AGENTS
P.L. JOSLYN **M.J. RYAN**
MARINE ENGINEERS NAVAL ARCHITECTS
SAN FRANCISCO, CALIFORNIA

PLAN N° 5103-2


SCALE: 1/4" = 1'-0" DATE: **2-21-1955**
DRAWN BY: **J. H. HARRIS** TRACED BY: **H. HARRIS**
SUPERVISOR: **J. H. HARRIS** DEPT. HEAD: **J. H. HARRIS**
APPROVED BY: **J. H. HARRIS** U.S.M.C. APPROVED

U.S.S. CRITTENDEN	U.S.S. FILLMORE
U.S.S. CULLMAN	U.S.S. GARRARD
U.S.S. DAWSON	U.S.S. GASCONADE
U.S.S. ELKHART	U.S.S. GENEVA
U.S.S. FALLON	U.S.S. NIAGARA
U.S.S. FERGUS	U.S.S. PRESIDIO


HULL PLAN
U.S.M.C. PLAN N° 1850-5
BU SHIPS PLAN N° APA-57-50103-437008

51-3-1D


RESTRICTED ACCOUNTABLE

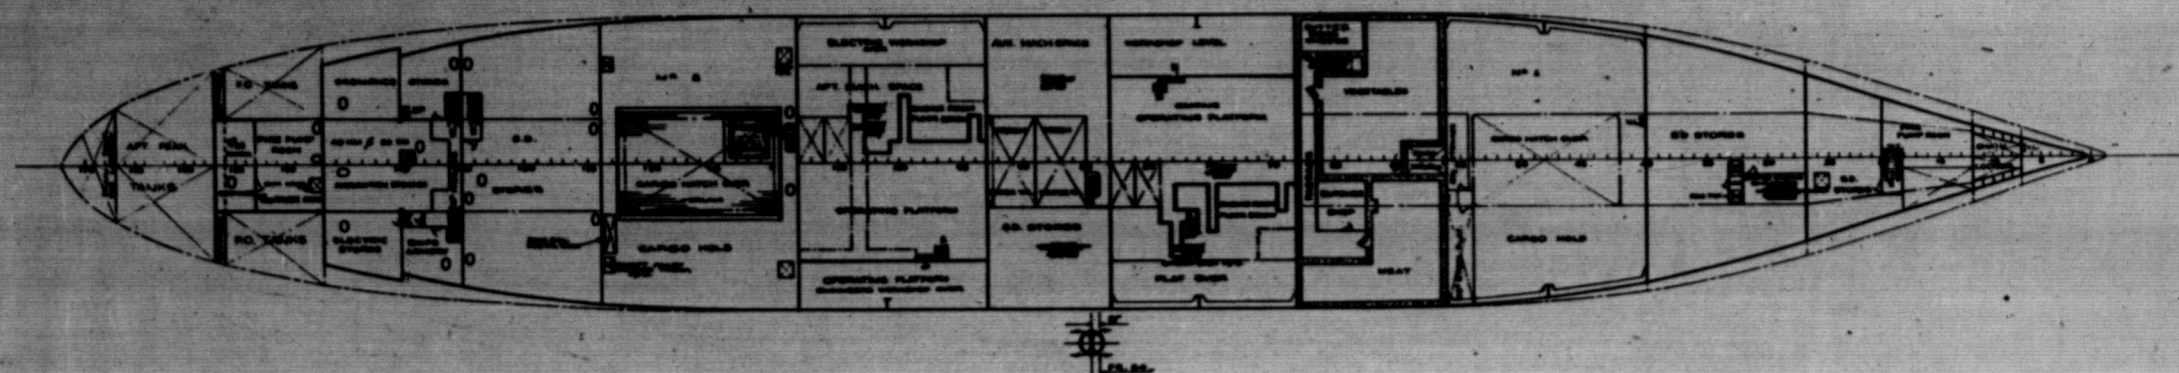

RESTRICTED ACCOUNTABLE

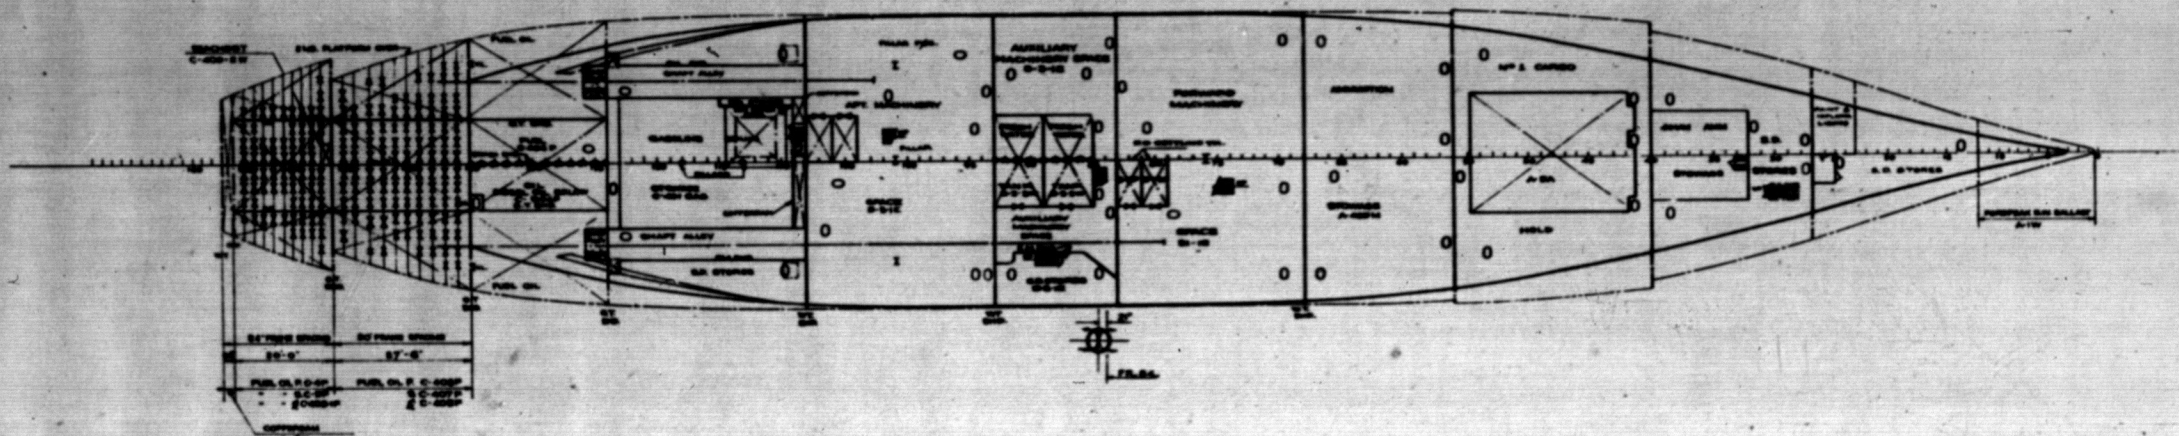

RESTRICTED ACCOUNTABLE

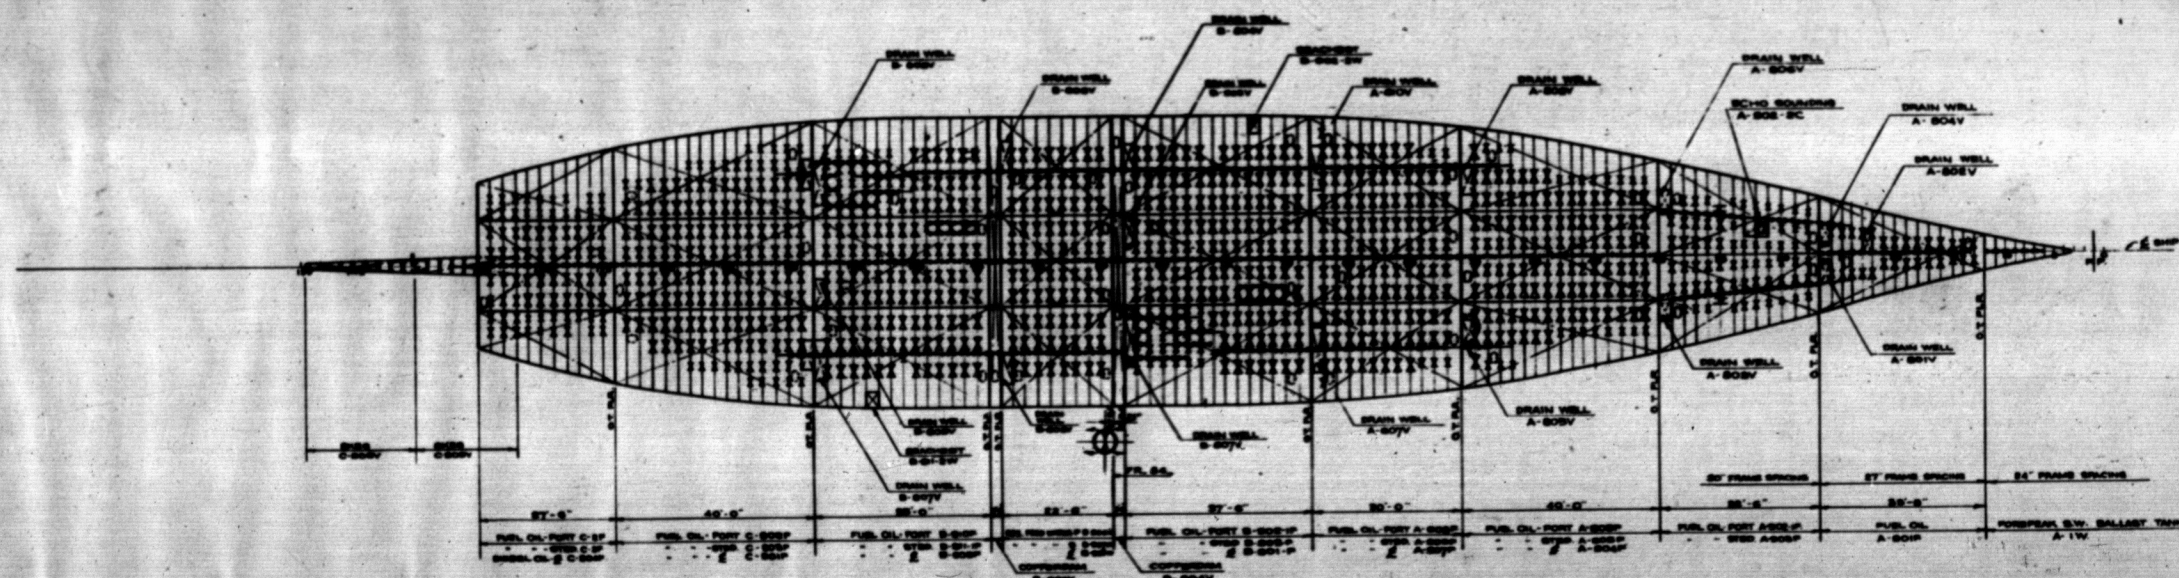

CONSOLIDATED STEEL CORP. LTD.
APPROVED FOR CONSTRUCTION
BY _____ DATE APRIL 30 '55
CHARGE LABOR TO ITEM NO. _____
AND TO HULL NO. 740-751 INCL.
AND TO OPERATION PERFORMED

COMBAT LOADED TRANSPORT
USMC HULL NOS 1870-1881 INCL. U.S. NAVY HULL NOS APA 77-88 INCL.
U.S. MARITIME COMMISSION
WEST COAST REGIONAL OFFICE, OAKLAND, CALIFORNIA
BUILT BY
CONSOLIDATED STEEL CORP. LTD.
WILMINGTON, CALIFORNIA
C.S.C. HULL NOS 740-751 INCL.

BOOKLET GENERAL PLANS

SHEET 5 OF 5 SHEETS

DESIGN AGENTS
P.L. JOSLYN M.J. RYAN
MARINE ENGINEERS NAVAL ARCHITECTS
SAN FRANCISCO CALIFORNIA

PLAN N° S103-2
SCALE 1/8" = 1'-0" DATE APRIL 30 '55
DRAWN BY J. H. HANCOCK TRACED BY J. H. HANCOCK
SUPERVISOR J. H. HANCOCK DEPT. HEAD J. H. HANCOCK
BY J. H. HANCOCK APPROVED BY J. H. HANCOCK

U.S.S. CRITTENDEN	U.S.S. FILLMORE
U.S.S. CULLMAN	U.S.S. GARRARD
U.S.S. DAWSON	U.S.S. GASCONADE
U.S.S. ELKHART	U.S.S. GENEVA
U.S.S. FALLON	U.S.S. NIAGARA
U.S.S. FERGUS	U.S.S. PRESIDIO

HULL PLAN
USMC. PLAN N° 1830-5
BU SHIP'S PLAN N° APA-57-50103-437008